
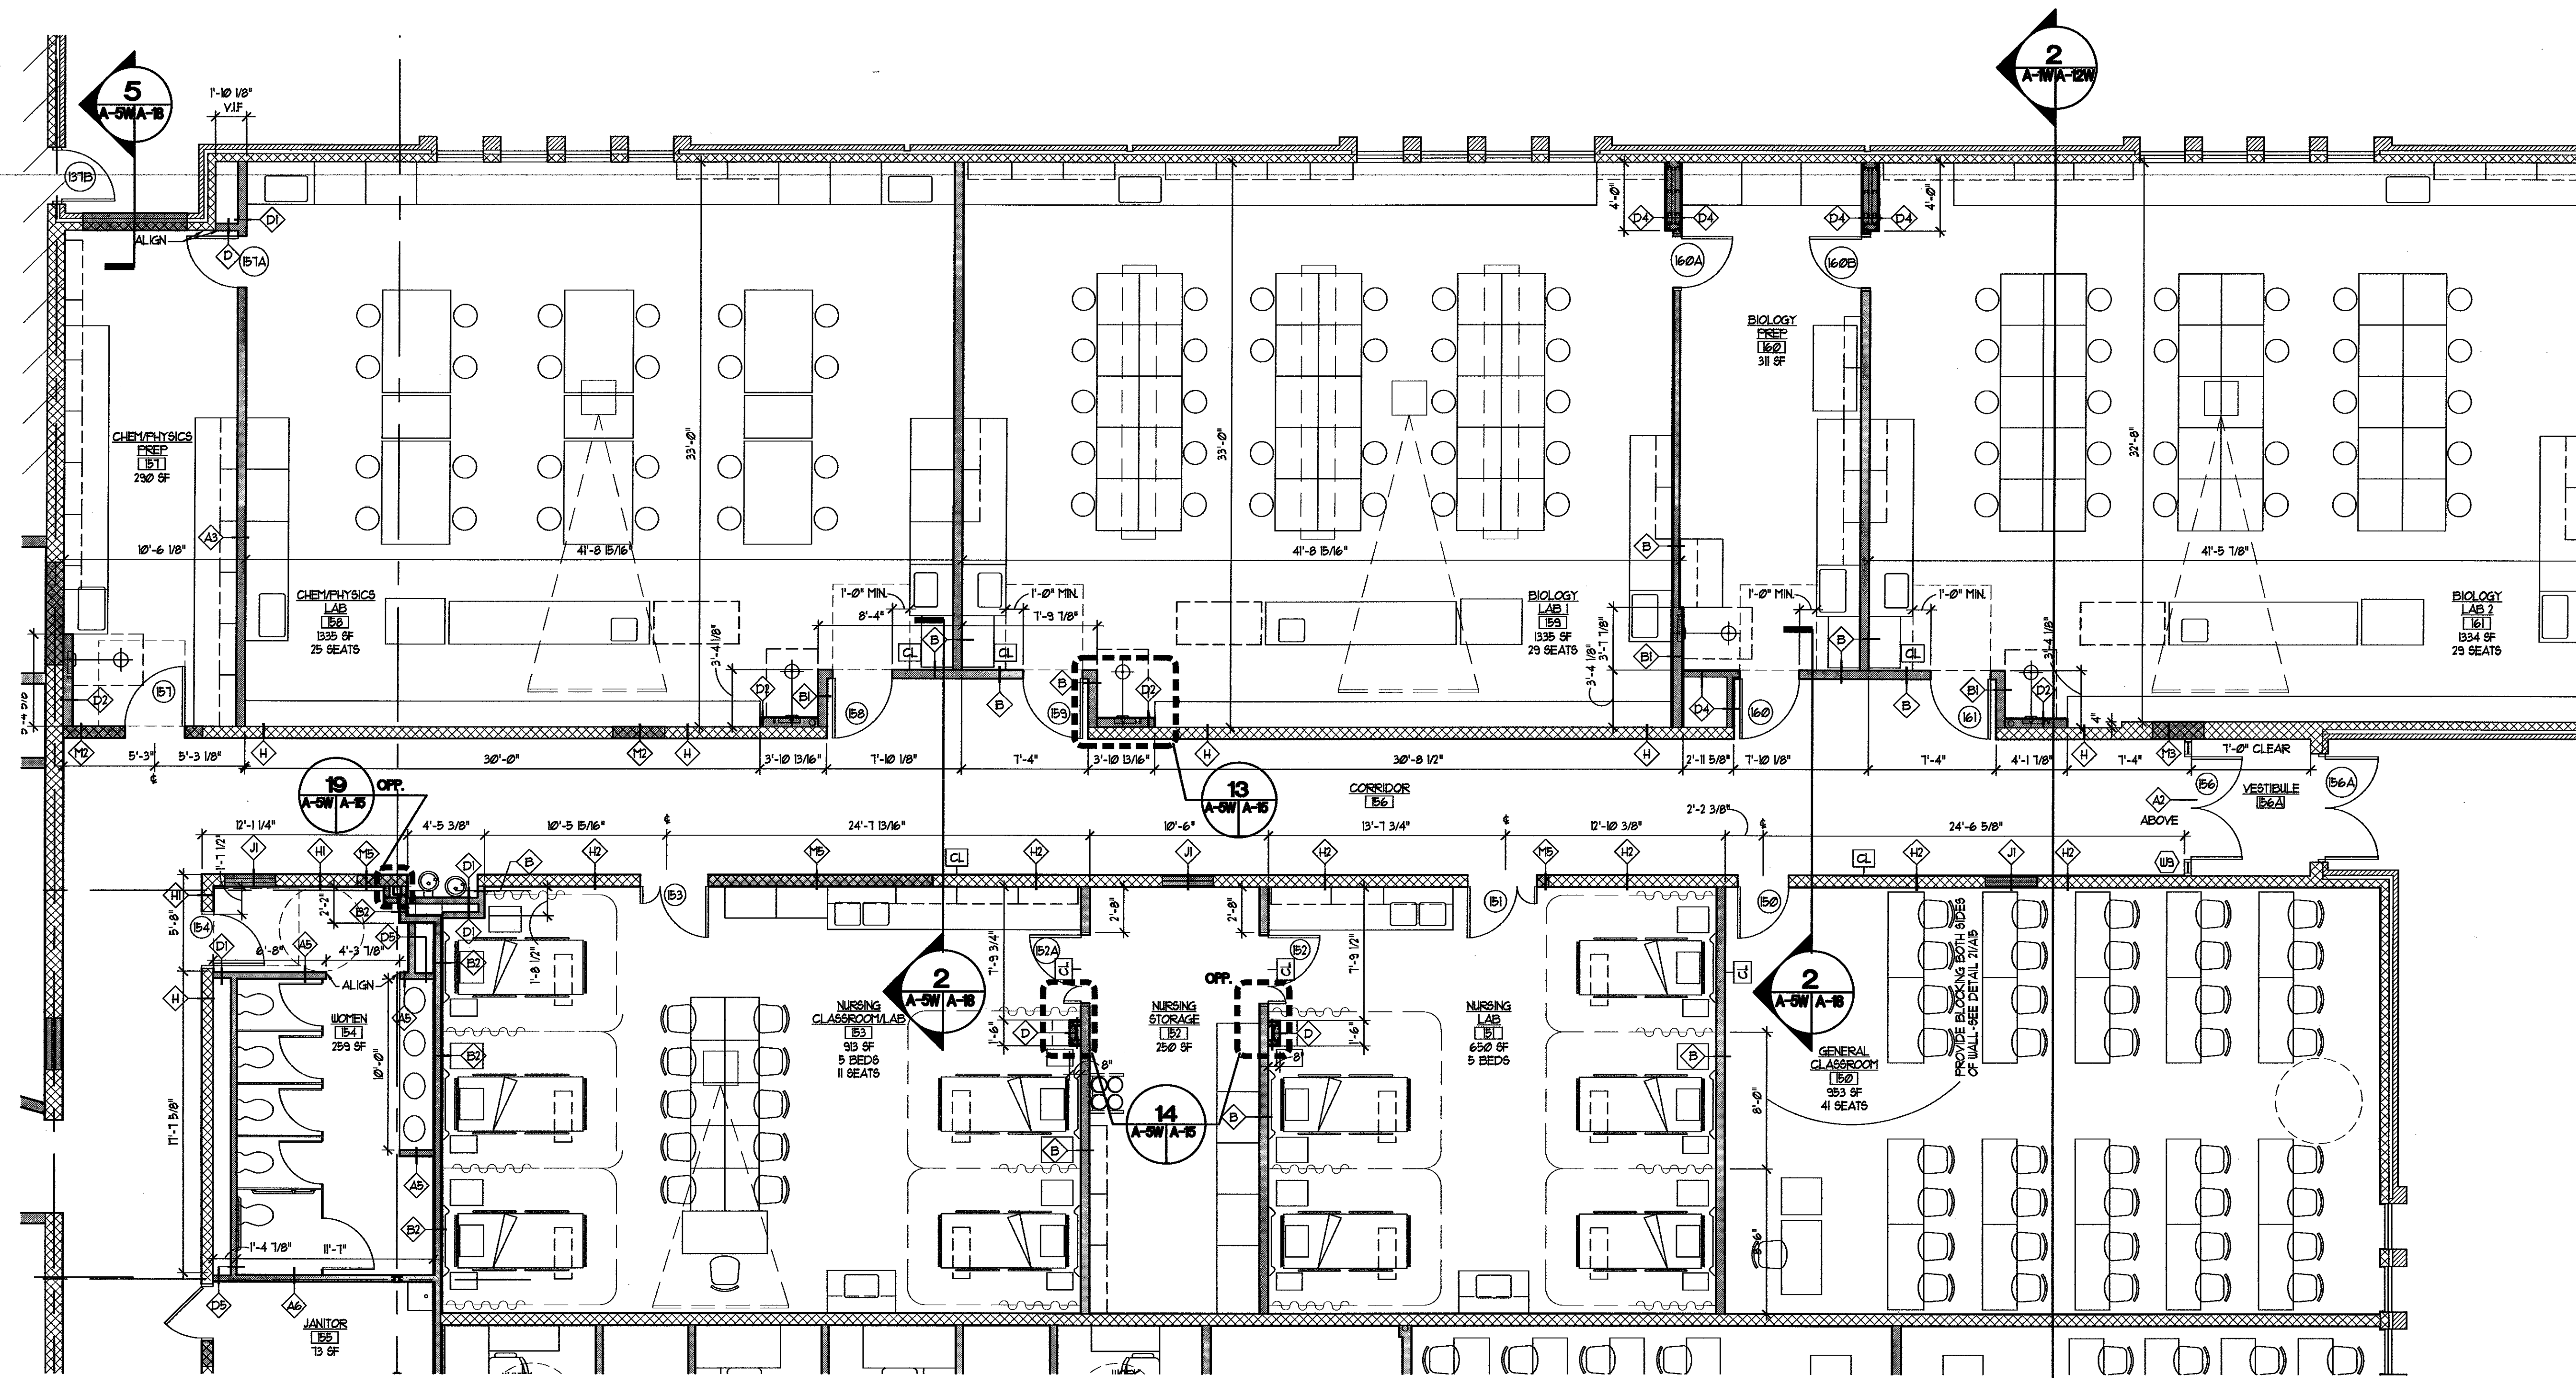
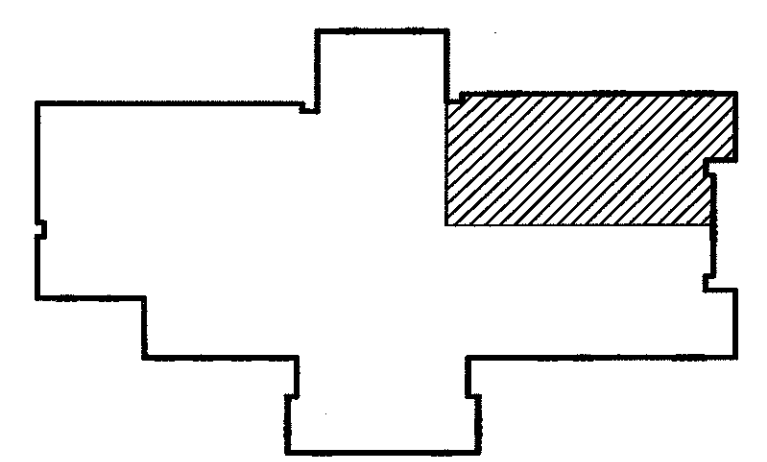


1
A-1W/A-5W
ENLARGED FLOOR PLAN
SCALE: 3/16" = 1'-0"

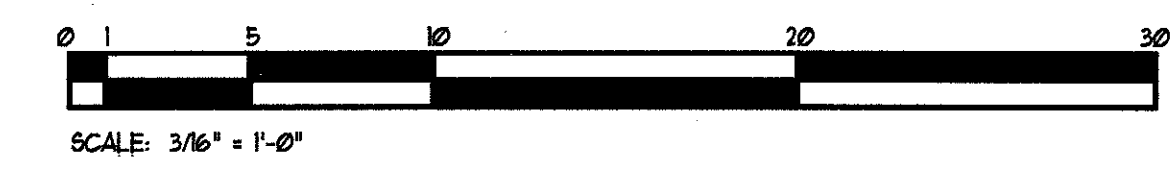

KEY PLAN
SCALE: 1" = 100'-0"

mbj ARCHITECTURE
A PROFESSIONAL LIMITED COMPANY
GROVE PARK SQUARE
11537-B NUCKOLS ROAD
Glen Allen, Virginia 23059
☎ (804) 273-9611 fax: (804) 273-9843

**RAPPAHANNOCK
COMMUNITY COLLEGE
CAMPUS RENOVATIONS
WARSAW + GLENN, VIRGINIA**
PC: 260-17712

**ENLARGED FLOOR PLAN
WARSAW CAMPUS**

Date: MAY 11, 2010

REVISIONS	
NO.	DATE

COMMONWEALTH OF VIRGINIA
STEPHEN FLOYD
5/13/2010
Lic. No. 013647
ARCHITECT

Sheet
A-5W
File Number
RCC-ABW-PLAN